


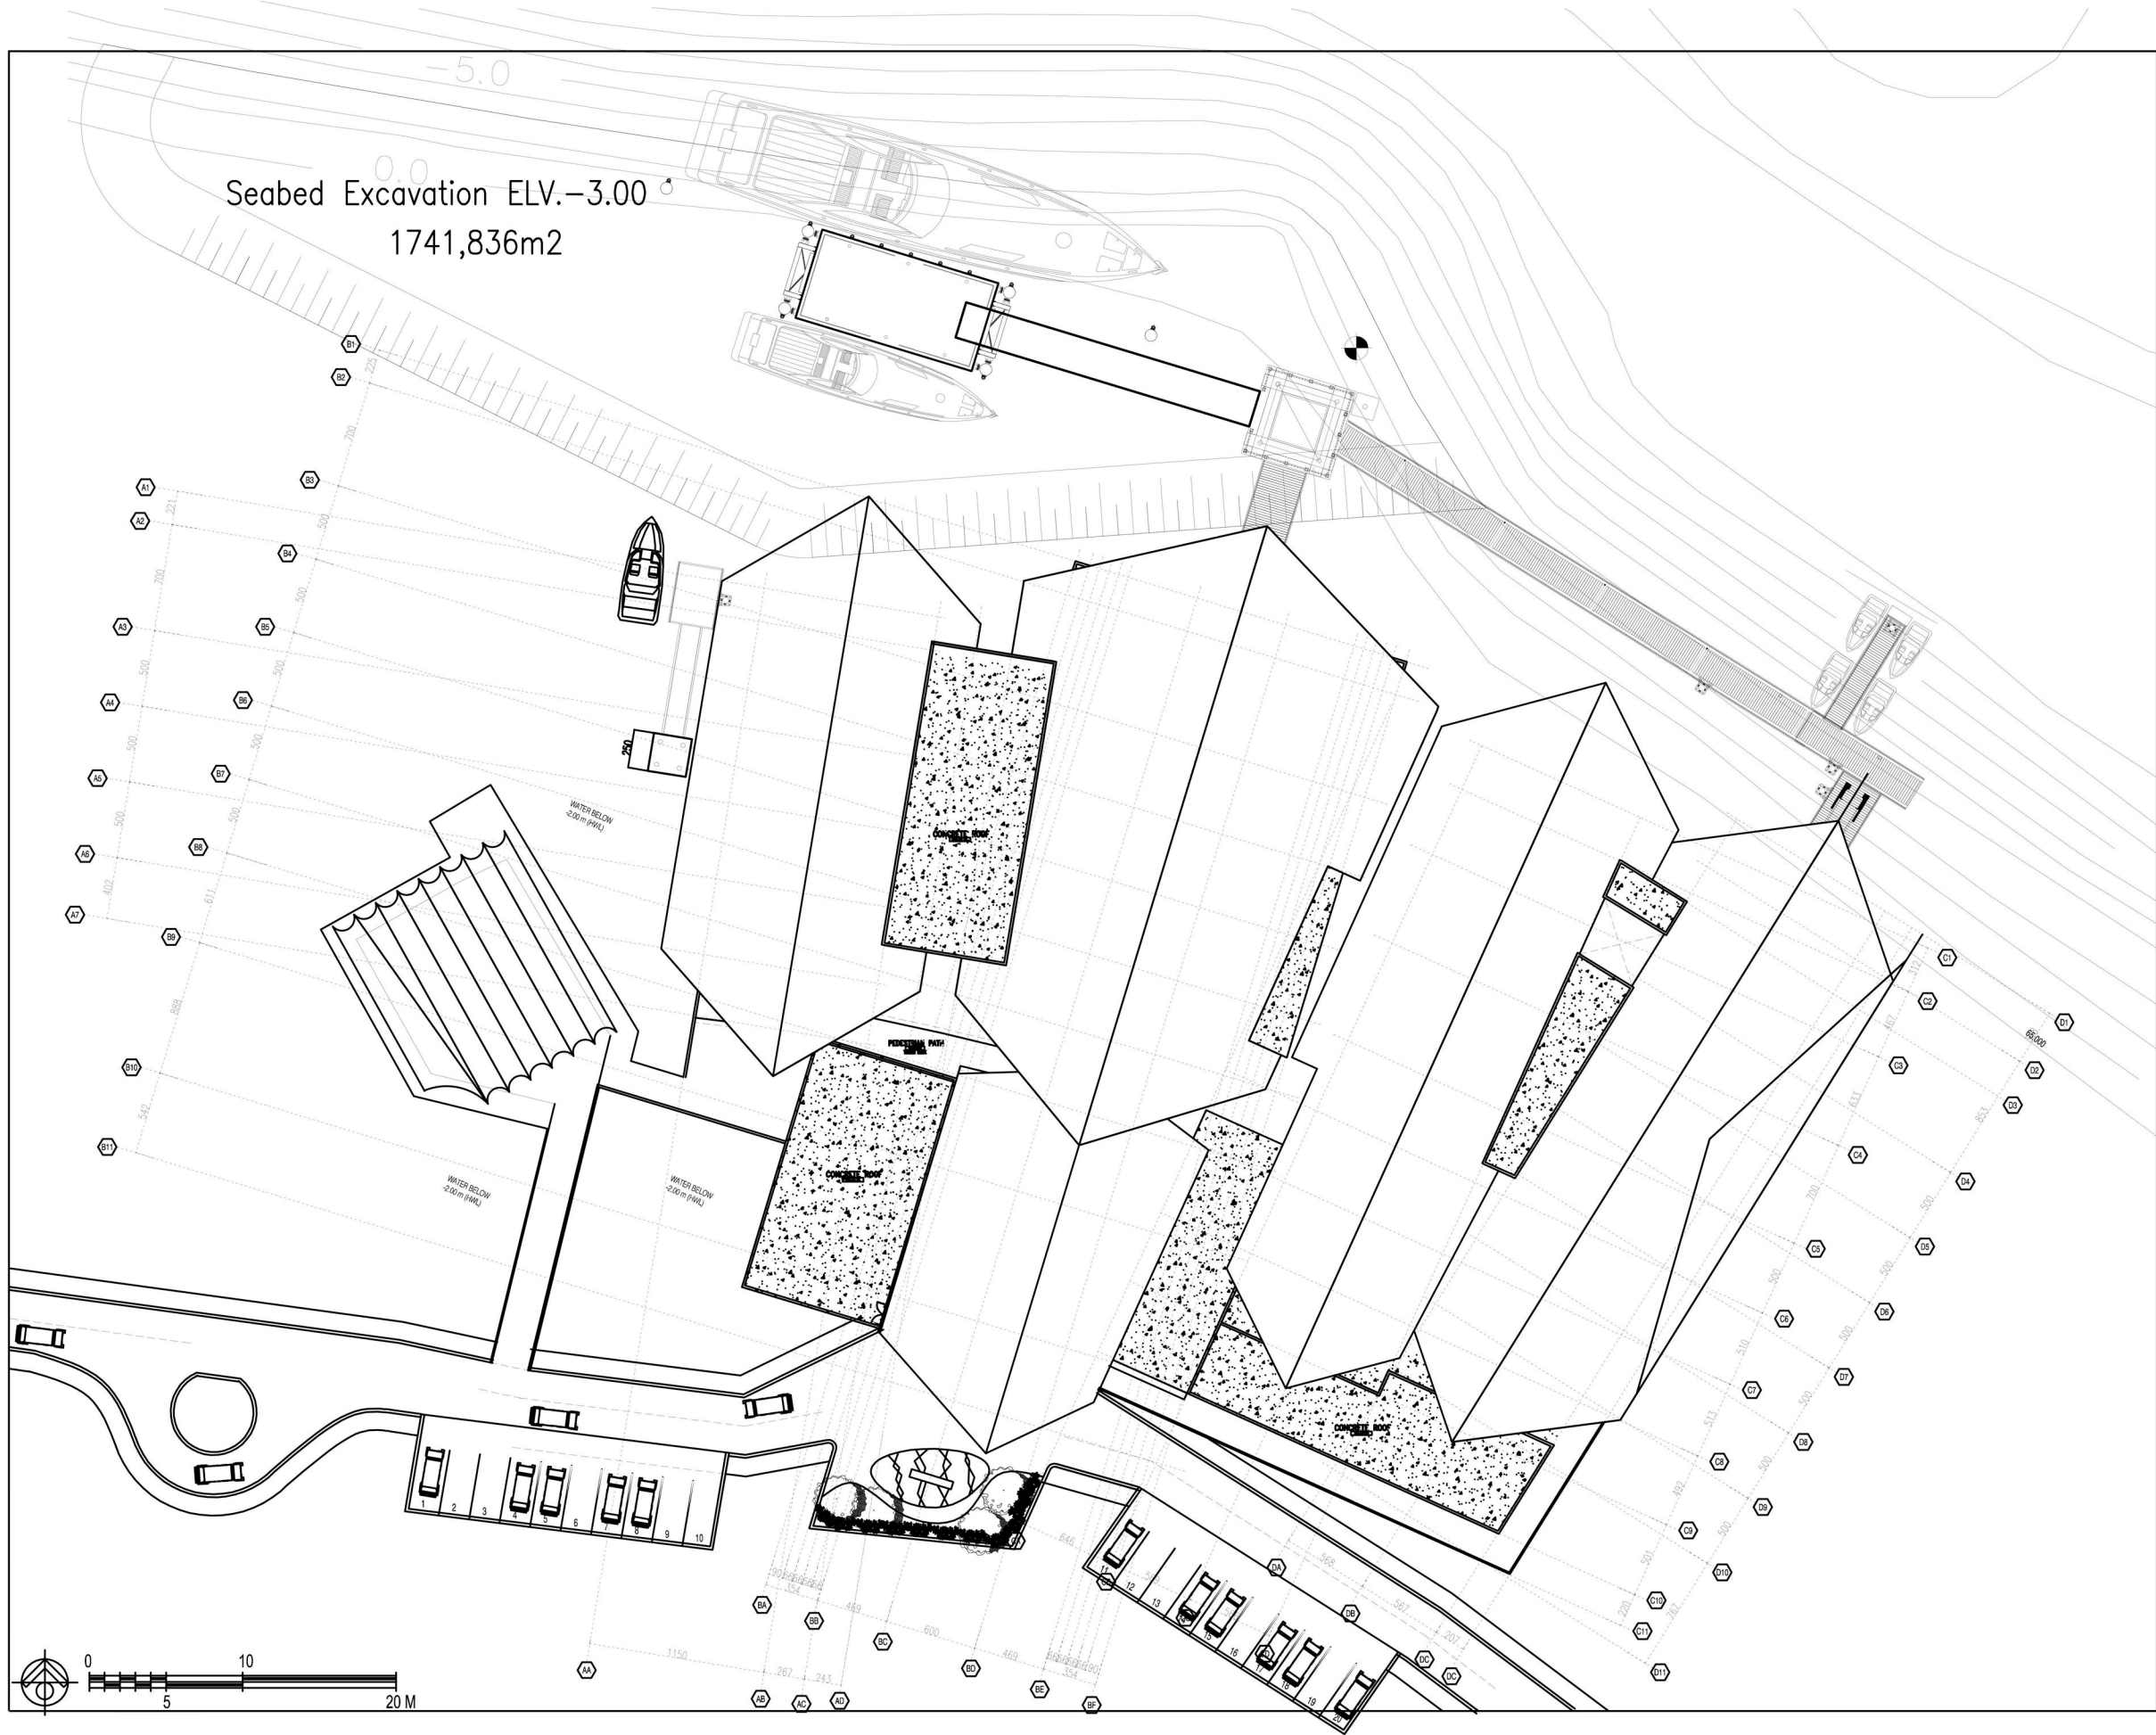

D-BCFT

CATATAN UMUM/General Notes

KODE/Code	REVISI/Revision	TGL/Date
PRE ELIMINARY DESIGN		
JUDUL GAMBAR/Drawing Title		
ROOF PLAN		
SKALA/Scale		1 : 200 @A1
PI/Principal in Charge	RYON MOWE	KODE/Code
PI/Project Architect	RESHA WARMU	A1
DISEKSI/Approved by		REVISI/Rev.
DIPERIKSA/Checked by		0
DIGAMBAR/Drawn by	RE	TANGGAL/Date
		2014 07 17

PROYEK/Project
BEACH CLUB FERRY TERMINAL
FANTASY ISLAND
BATAM

PEMILIK/Owner
PT.BATAM MARINA ISLAND

PT HAN AWAL & PARTNERS
ARCHITECT - JAKARTA
Jl. Pahlawan Revolusi No. 7, Taman Marga III
Jakarta Selatan 12160
Telp : (021) 7454387, 7458887, 7457787 Fax: (021) 7458822
IPIB NO. : 3165/IPTB/A-A/DPPB/A-2008

KONSULTAN STRUKTUR/Structure Consultant
PT. SUSANTO CIPTAJAYA
PENGHASILAN CONCEPT
Jl. Raya Mawar No. 8, Blok 8, Komplek Taman Marga III
Jakarta Selatan 12160
Telp : (021) 7454387, 7458887, 7457787 Fax: (021) 7458822
IPIB NO. : 3165/IPTB/A-A/DPPB/A-2008

KONSULTAN M & E/M & E Consultant

DIK CPTA
Dilarang meniru atau mereproduksi gambar ini dalam bentuk apapun kecuali
dengan persetujuan tertulis dari PT. Han Awal &
Partners-Architect-Jakarta
Copyright
No part of this document may be reproduced and transmitted in any form
except with the written approval from PT. Han Awal &
Partners-Architect-Jakarta