


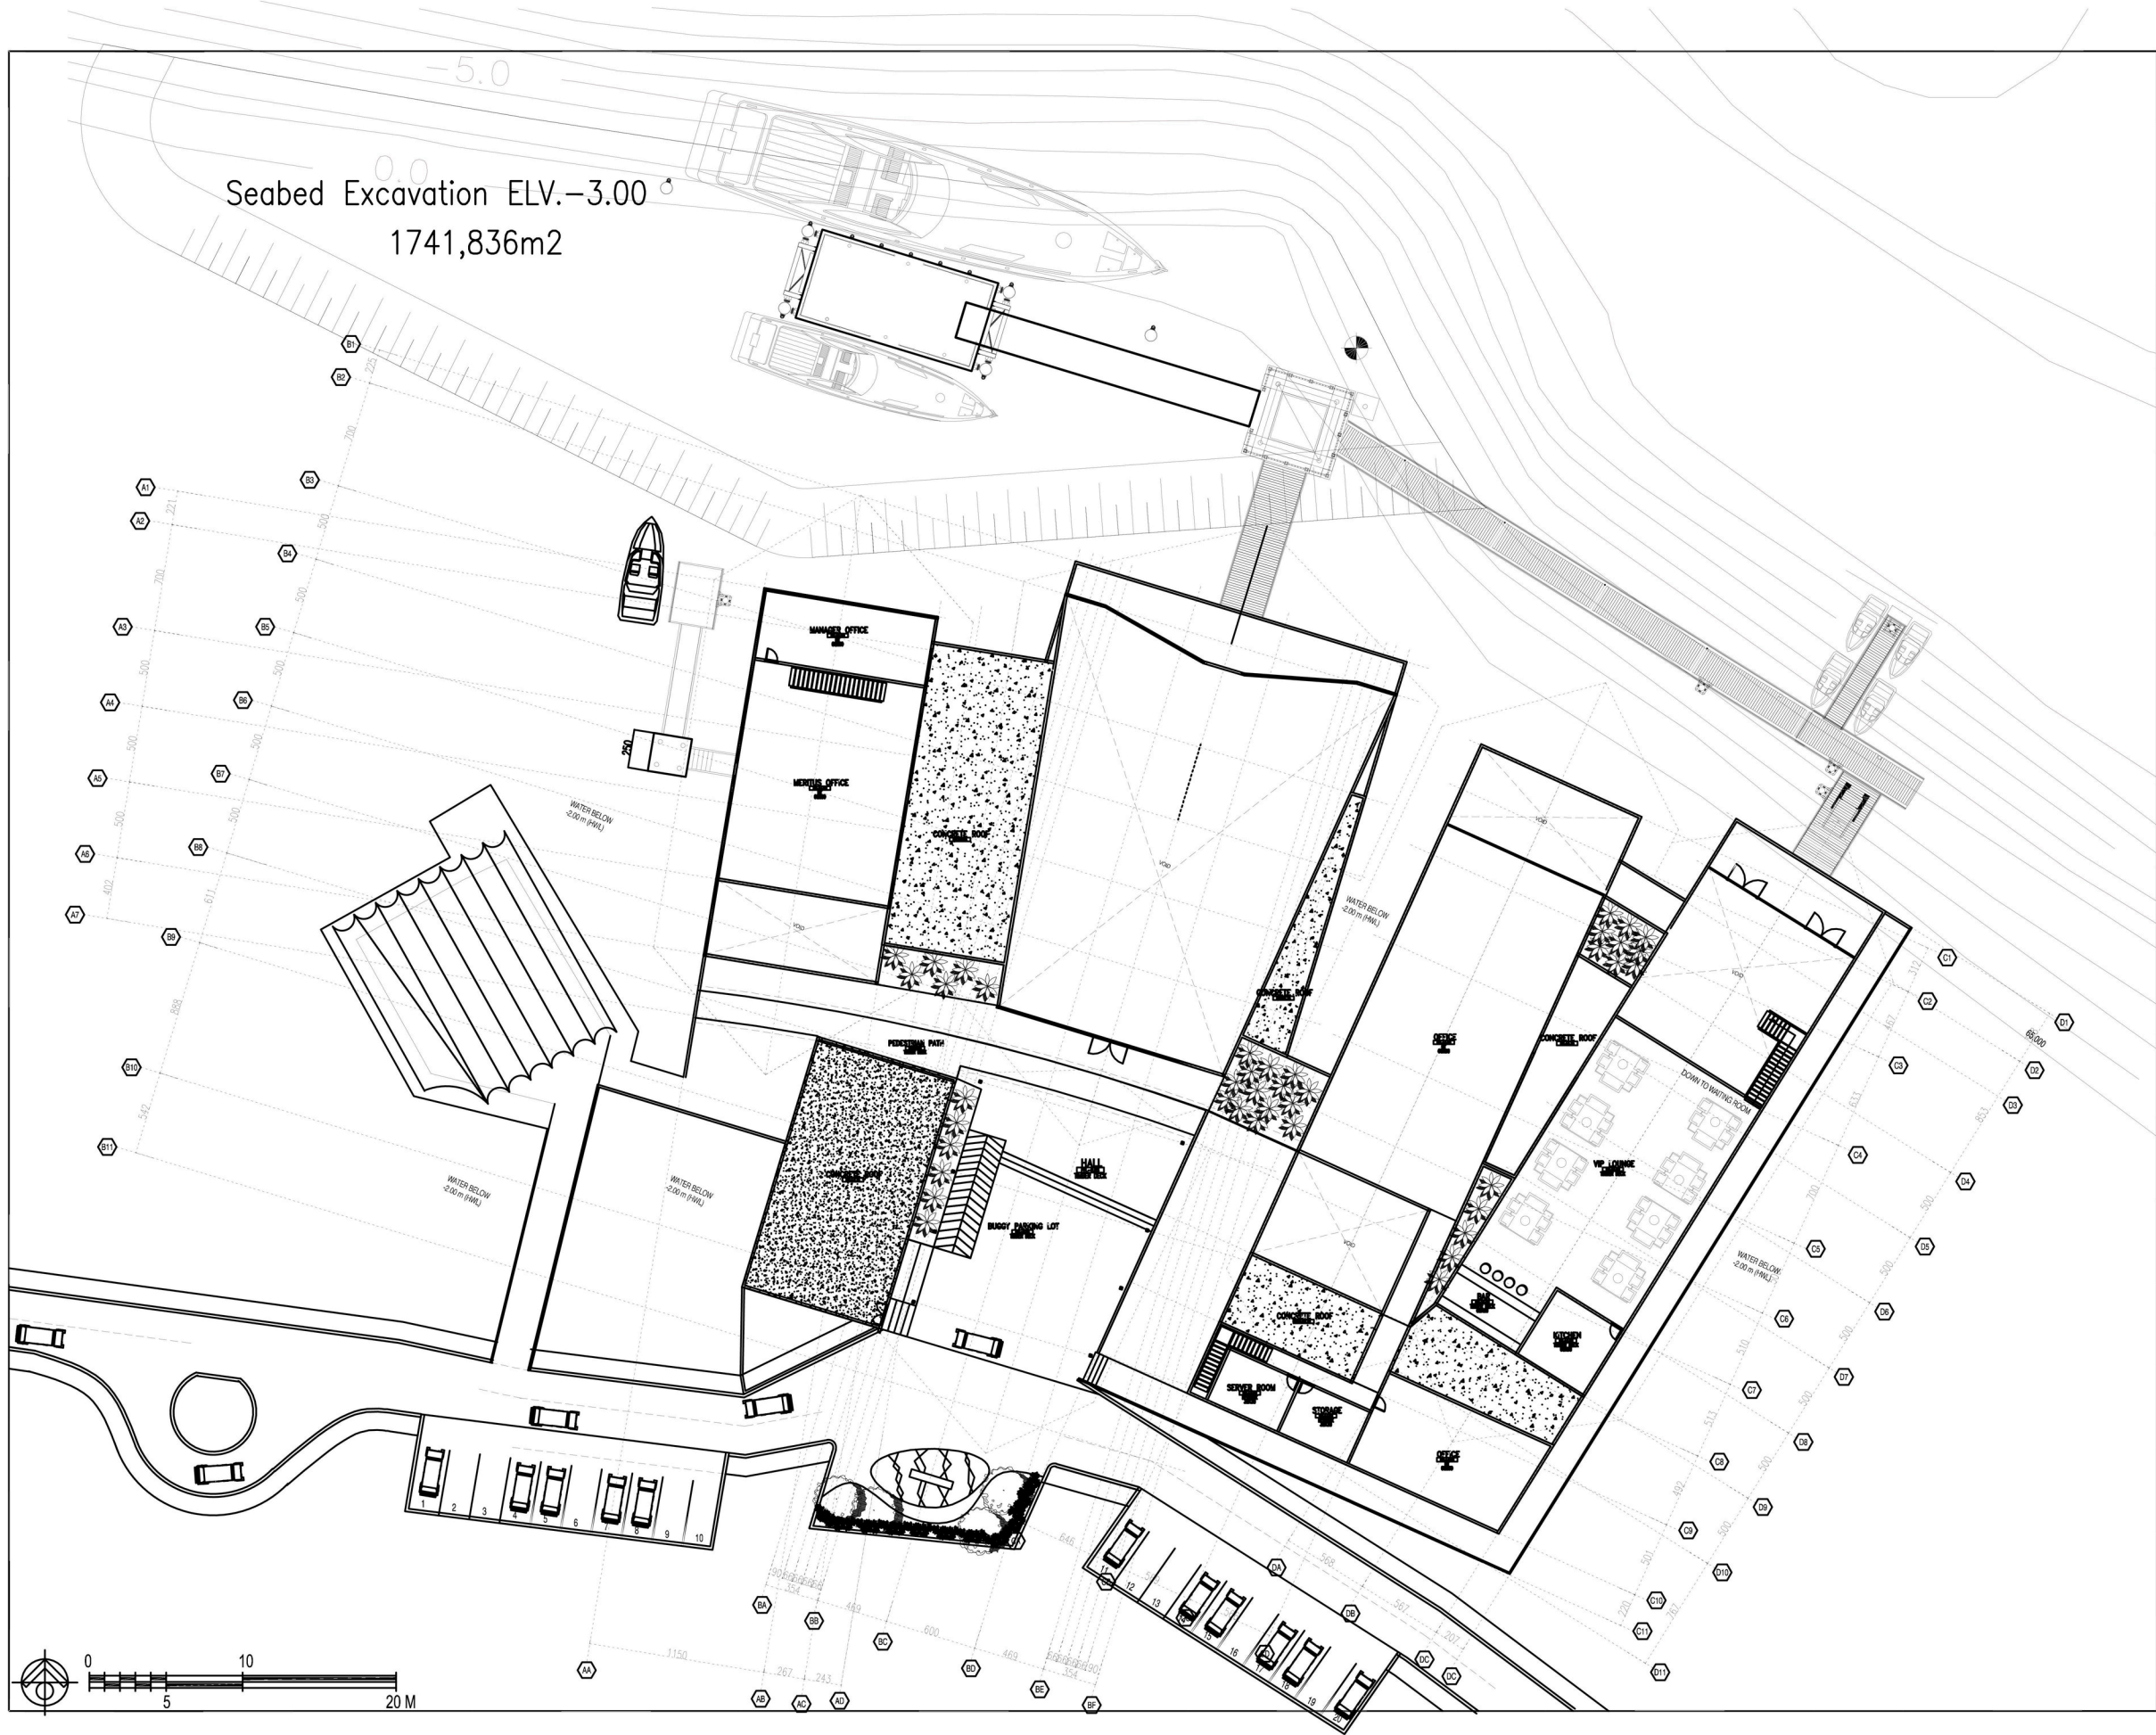

D-BCFT

CATATAN UMUM/General Notes

KODE/Code	REVISI/Revision	TGL/Date
PRE ELIMINARY DESIGN		
JUDUL GAMBAR/Drawing Title		
2nd LEVEL		
SKALA/Scale		1 : 200 @A1
PI/Principal in Charge	RYON MOWE	KODE/Code
PA/Project Architect	RESHA WARMU	A1
DISEKUI/Approved by		03
DIPERIKSA/Checked by		REVISI/Rev.
DIGAMBAR/Drawn by	0	TANGGAL/Date
		2014 07 17

PROYEK/Project
BEACH CLUB FERRY TERMINAL
FANTASY ISLAND
BATAM

PEMILIK/Owner
PT.BATAM MARINA ISLAND

PT HAN AWAL & PARTNERS
ARCHITECT - JAKARTA
Jl. Pahlawan Revolusi No. 7, Taman Marga II
Jakarta Selatan 12160
Telp : (021) 7454387, 7454387, 7457787 Fax: (021) 7458922
IPTB NO. : 3165/IPTB/A-A/DPPB/A-2008

KONSULTAN STRUKTUR/Structure Consultant
PT. SUSANTO Ciptajaya
PONDOK KENDARAAN
Jl. Raya Bogor No. 10, 6 Km, Taman Marga II
Jakarta Barat 11160
Telp : (021) 7454387, 7454387, 7457787 Fax: (021) 7458922
IPTB NO. : 3165/IPTB/A-A/DPPB/A-2008

KONSULTAN M & E/M & E Consultant

DIKOROT
Dilarang meniru atau mereproduksi gambar ini dalam bentuk apapun kecuali
dengan persetujuan tertulis dari PT. Han Awal &
Partners-Architect-Jakarta
Copyright
No part of this document may be reproduced and transmitted in any form
except with the written approval from PT. Han Awal &
Partners-Architect-Jakarta